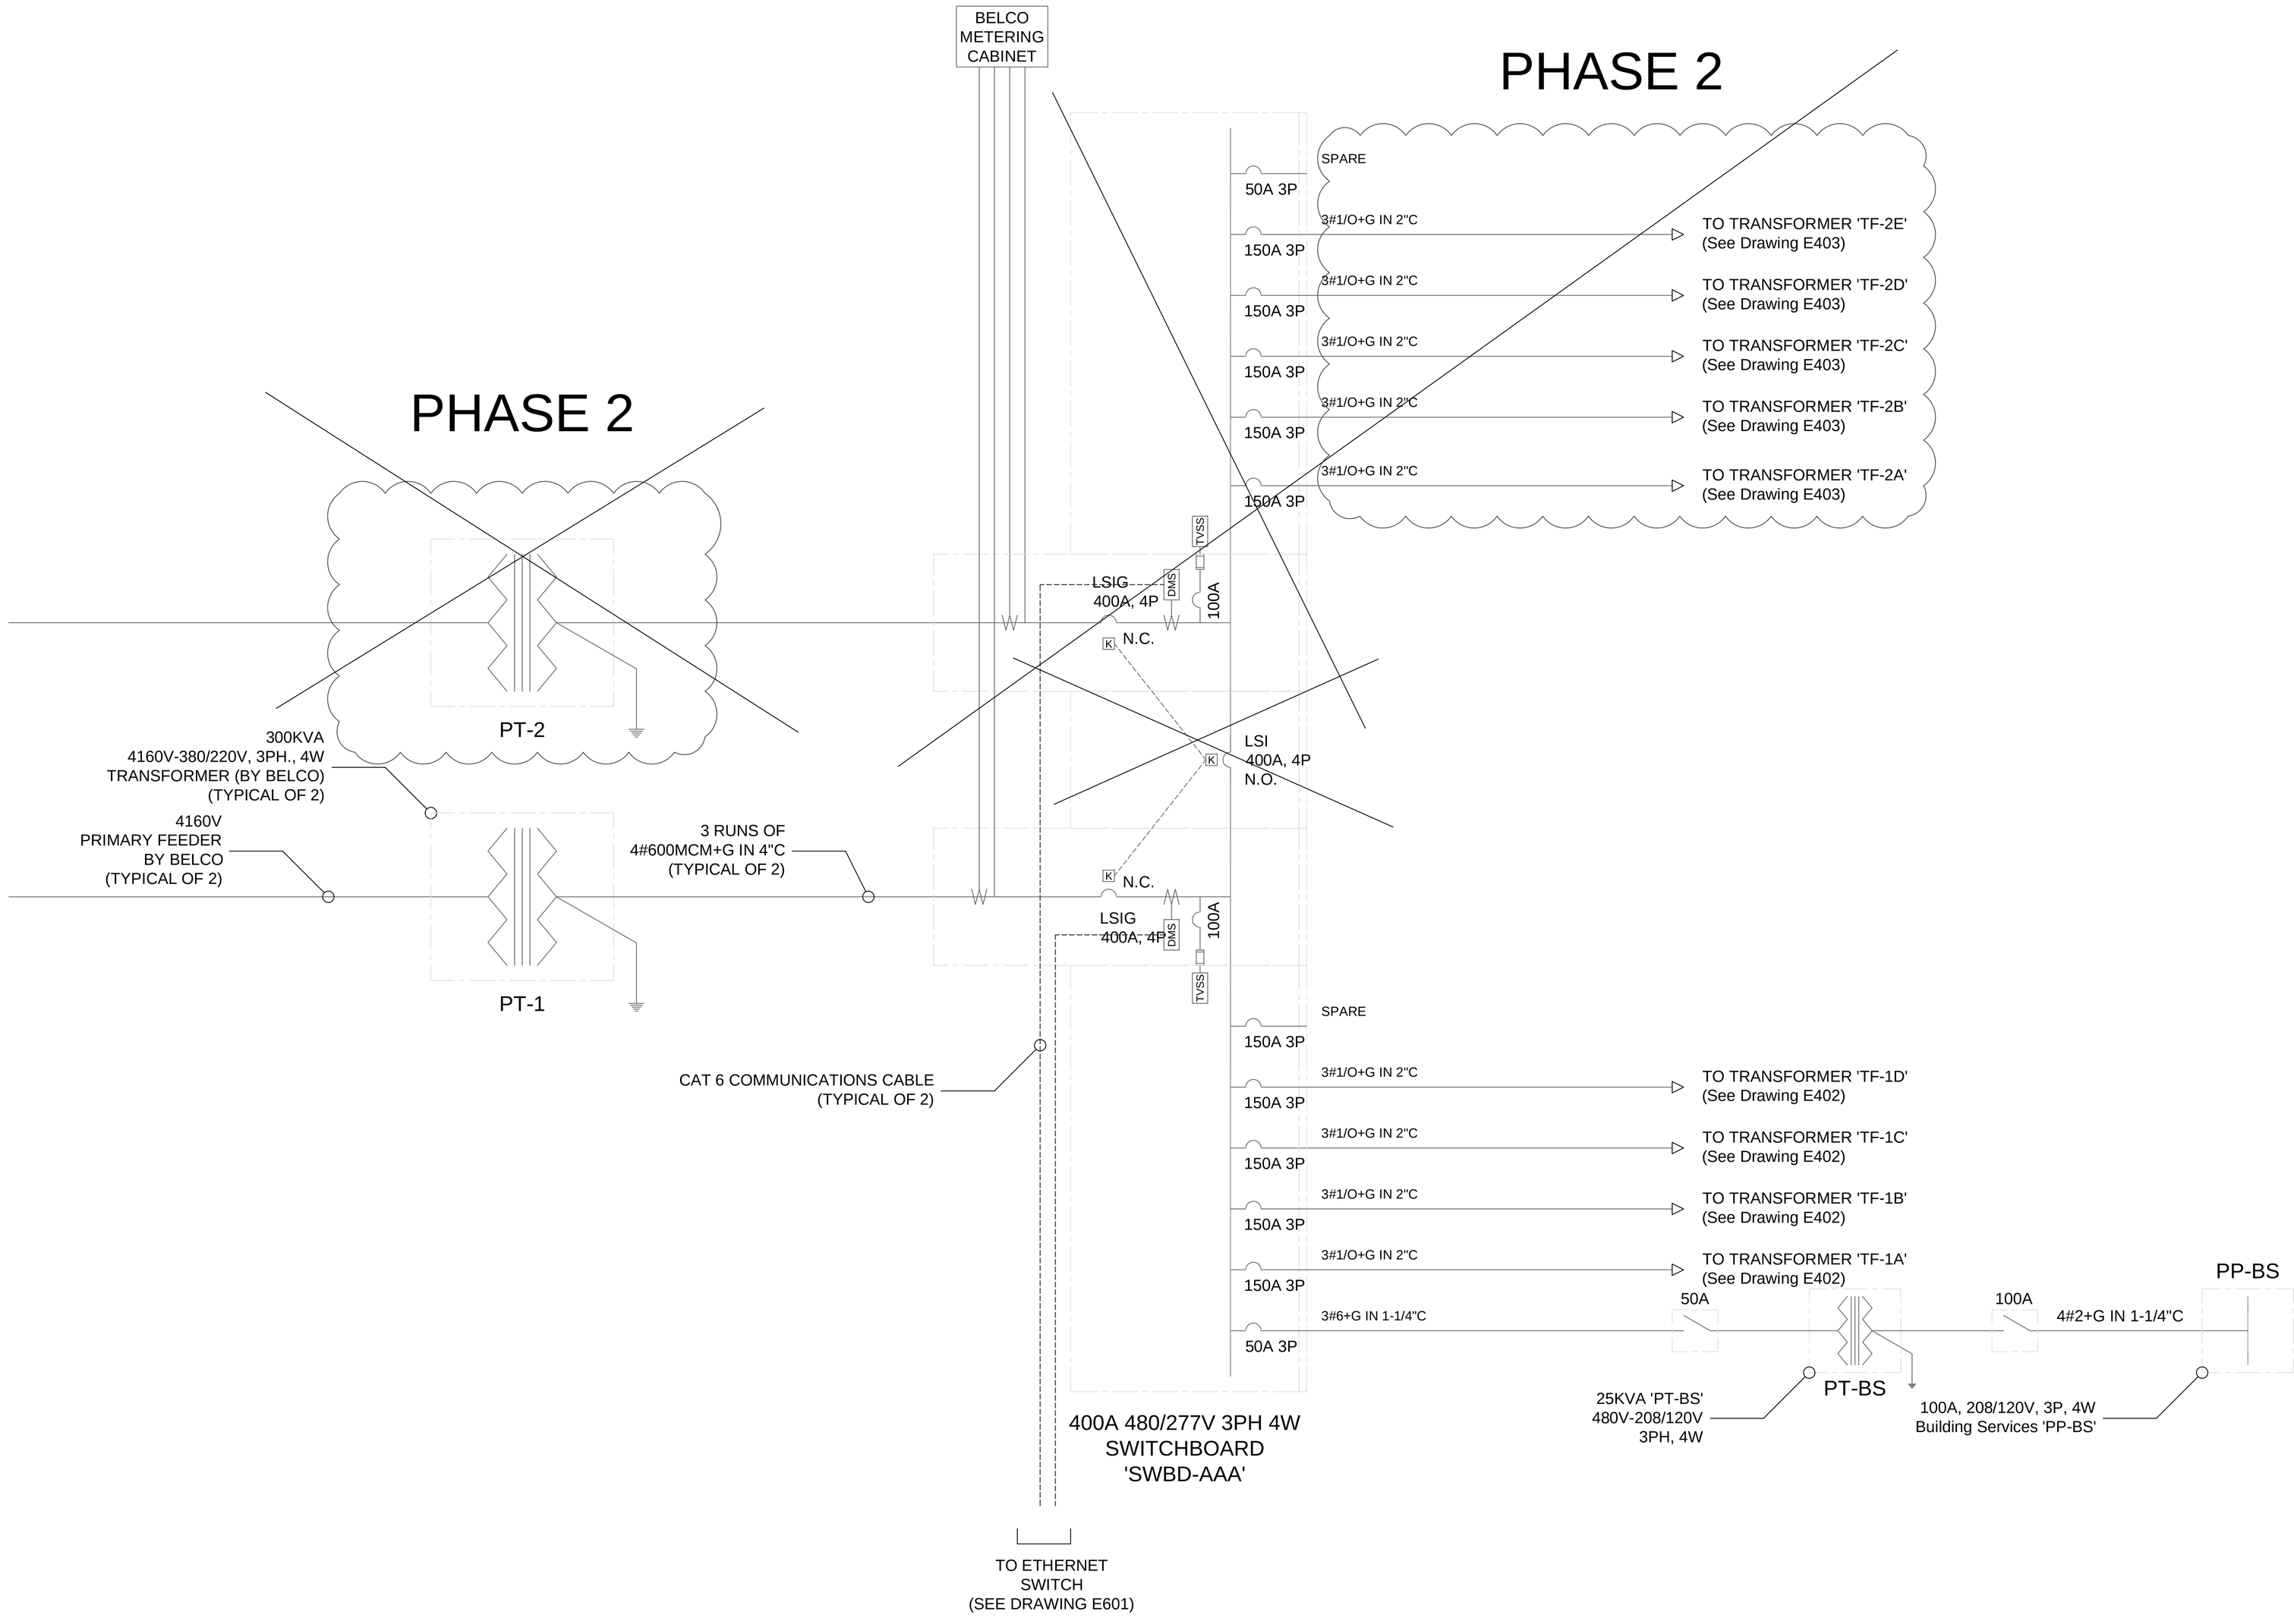

REV.#	REV. Date	REV. Notes

Plans, specifications, reports, documents, or other deliverables recorded on or transmitted in electronic media are subject to undetectable alteration, either intentional or unintentional due to transmission, conversion, media degradation, software incompatibility, or computer viruses. Hard copy documents are provided for informational purposes only and not as an end product nor as a record document. Any reliance on these documents is deemed to be unreasonable and unenforceable.

All drawings, specifications, and related documents are copyright of Island Automation Limited and must be returned upon request. Reproduction of drawings, specifications, and related documents in whole or in part is forbidden without Island Automation Limited's written permission.

islandautomation limited
mechanical and electrical consulting engineers
Tel: 441.505.1888 • email: ial@logic.bm

ISSUED FOR PERMIT

GOVERNMENT OF BERMUDA
ST. GEORGE'S BUS DEPOT

DEPARTMENT OF PUBLIC TRANSPORT
OLD MILITARY ROAD, ST. GEORGE'S

480V MAIN DISTRIBUTION
SCHEMATIC DIAGRAM

PROJECT NO:	21033
DRAWN BY:	IAL
DATE:	AUGUST 2021
SCALE:	NTS

E401